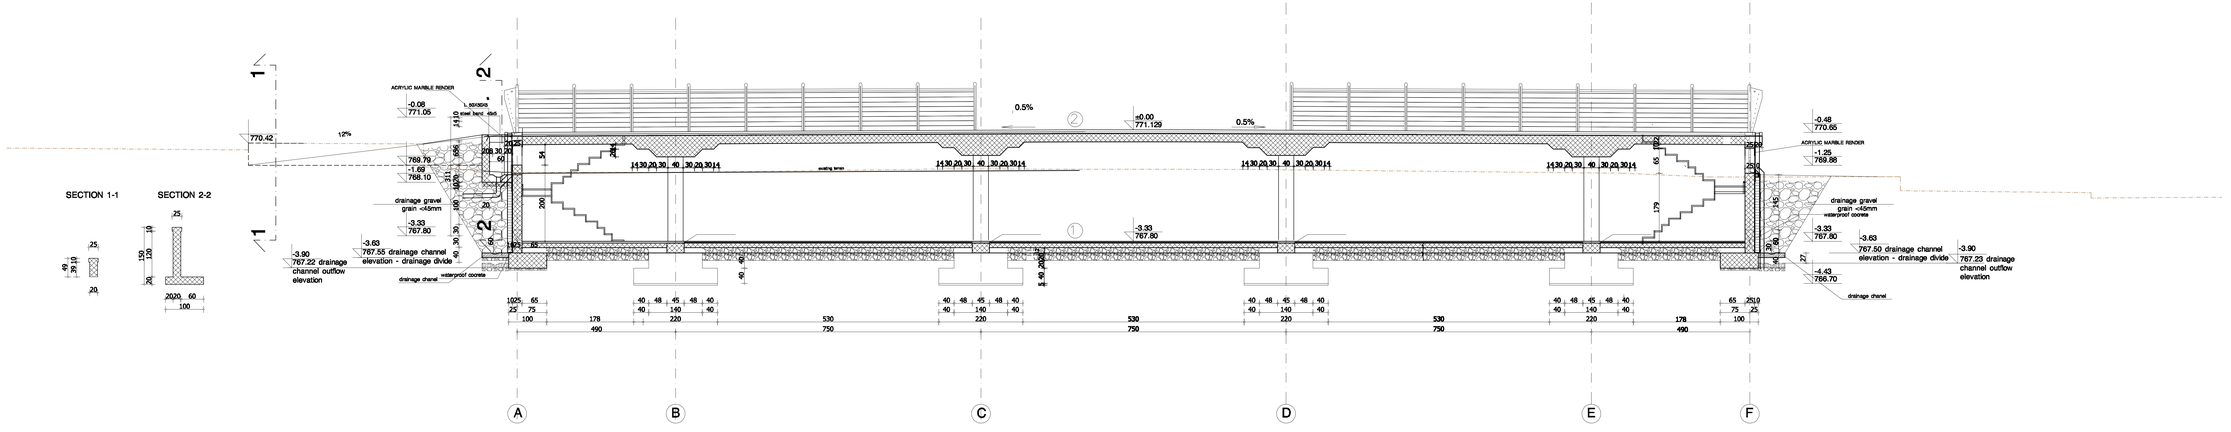

① -finishing industrial floor
-reinforced concrete slab reinforced with Q283 d=12 cm
-PVC FOL
-COMPRESSED GRAVEL 20cm

② -STONE TILES 3cm
-GLUE 2cm
-SIKADUO - polythene membrane for hydro insulation protection
-XPS insulation 1cm
-AB slab

LEGEND OF MATERIJALS

- brick 12 cm
- reinforced concrete
- compressed concrete
- gravel
- drainage grawel grain <45mm

AD. URBANPROJEKT – ENTERPRISE FOR CONSULTING, URBANISM, DESIGN AND ENGINEERING

Main Designer Mirjana Dilparić, dipl.ing.arh.	Municipality of Pljevlja Pljevlja		
Reponsible Designer Mirjana Dilparić, dipl.ing.arh.	Name of the Project and place of consruction UNDERGROUND GARAGE AT "13.JUL" SQUARE IN PLJEVLJA		
Assistant Andrijana Rebejac, dipl.ing.arh.	Name of Drawing SECTION A-A		
Director Andrija Andrić, dipl.ing.gr.	Date 2008.	scale 1:50	Page No: 6