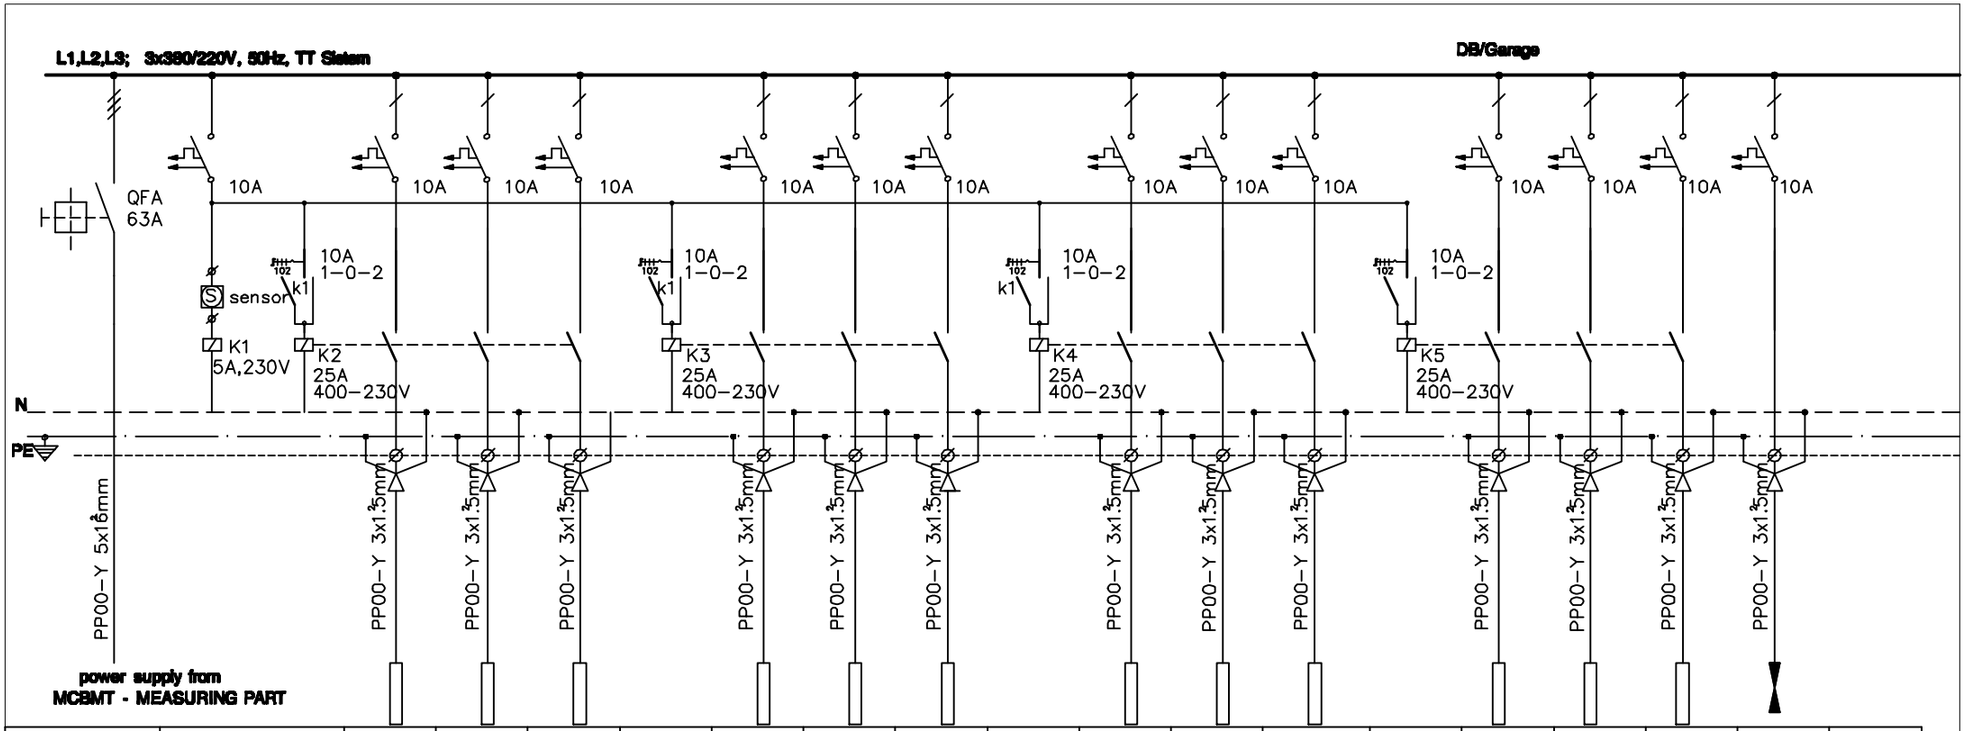

EL. CIRCUIT No. /PHASE		1/L1	2/L2	3/L3		4/L1	5/L2	6/L3		7/L1	8/L2	9/L3		10/L1	11/L2	12/L3	13/L1	
CONSUMER	lighting management	parking lighting	parking lighting	parking lighting	lighting management	parking lighting	parking lighting	parking lighting	lighting management	garage lighting	garage lighting	garage lighting	lighting management	garage lighting	garage lighting	garage lighting	anti-panic lights	
POWER(kW)		0.3	0.5	0.5	0.1	0.5	0.5	0.5	0.1	0.5	0.5	0.5	0.1	0.5	0.5	0.5	0.1	

Pin L1= 2.4kW
Pin L2= 2.5kW
Pin L3= 2.7kW

AD. URBANPROJEKT – ENTERPRISE FOR CONSULTING, URBANISM, DESIGN AND ENGINEERING

Main Designer Mirjana Dilparić, grad. arch		Municipality of Pljevlja Pljevlja
Reponsible Designer Aleksandar Ivanović,dipl.ing.el.		Name of the Project and place of construction UNDERGROUND GARAGE AT "13.jul" SQUARE IN PLJEVLJA
Assistant Aleksandar Ivanović,dipl.ing.el.		Name of Drawing SINGLE - POLE SCHEME OF MAIN CIRCUIT BOX OF MEASURING TYPE DISTRIBUTION PART
Director Andreja Andrić, grad. civ. eng.		Date: 2008. / scale: / Page No: 3