L1,L2,L3; 3x380/220V, 50Hz, TT System

DB/Garage

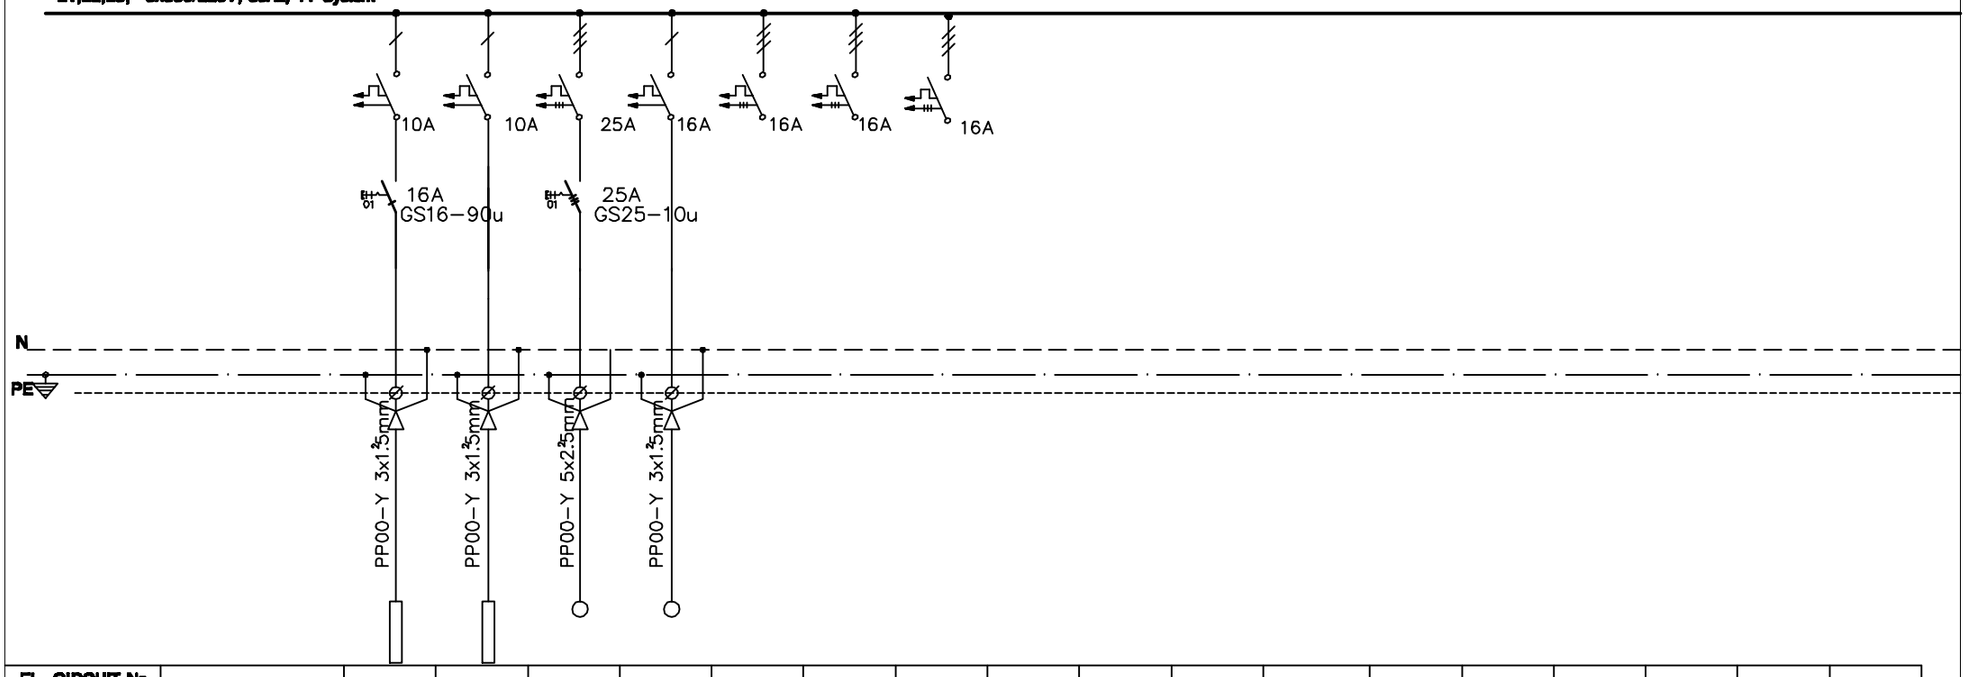

EL. CIRCUIT No. /PHASE		14/L1	15/L2	16/L1,L2,L3	17/L3	18/L1,L2,L3	19/L1,L2,L3	20/L1,L2,L3										
CONSUMER		exterior lighting	chamber lighting	compressor outlet	PPC outlet	reserve	reserve	reserve										
POWER(kW)		0.6	0.3	3	0.3													

Pin L1= 1.8kW

Pin L2= 1.3kW

Pin L3= 1.3kW

AD. URBANPROJEKT - ENTERPRISE FOR CONSULTING, URBANISM, DESIGN AND ENGINEERING

Main Designer Mirjana Dilparić, grad. arch		Municipality of Pljevlja Pljevlja
Reponsible Designer Aleksandar Ivanović,dipl.ingel.		Name of the Project and place of construction UNDERGROUND GARAGE AT "13.jul" SQUARE IN PLJEVLJA
Assistant Aleksandar Ivanović,dipl.ingel.		Name of Drawing SINGLE - POLE SCHEME OF MAIN CIRCUIT BOX OF MEASURING TYPE DISTRIBUTION PART
Director Andreja Andrić, grad. civ. eng.		Date: 2008. / scale: / Page No: 4