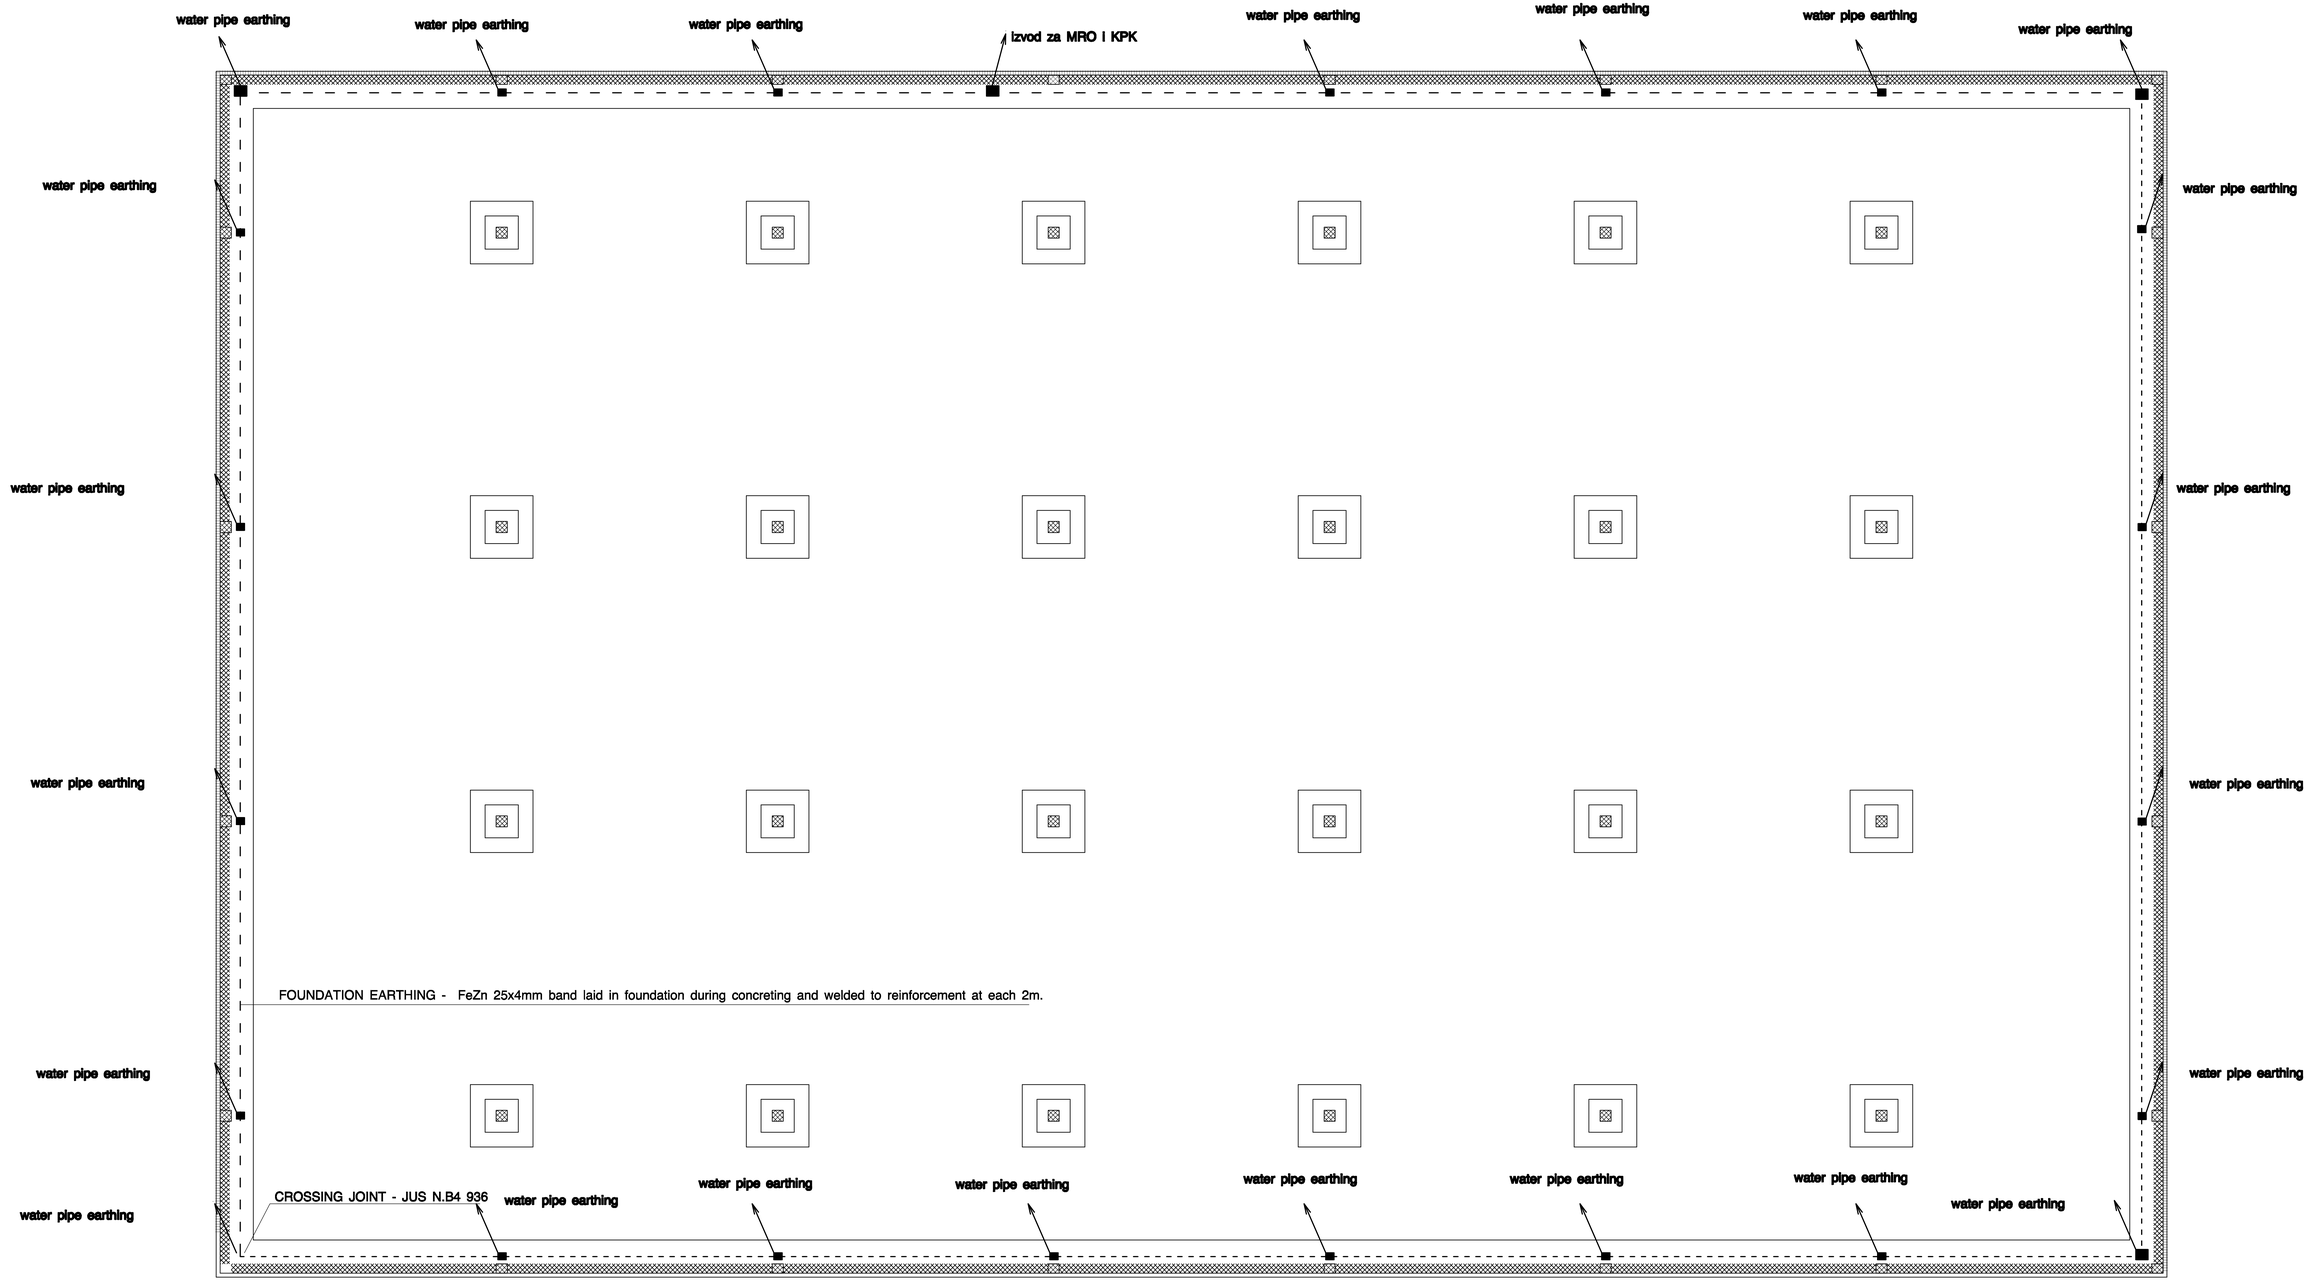

AD. URBANPROJEKT – ENTERPRISE FOR CONSULTING, URBANISM, DESIGN AND ENGINEERING

Main Designer Mirjana Dilparić, grad. arch		Municipality of Pljevlja Pljevlja
Responsible Designer Aleksandar Ivanović,dipl.ing.el.		Name of the Project and place of construction UNDERGROUND GARAGE AT "13.Jul" SQUARE IN PLJEVLJA
Assistant Aleksandar Ivanović,dipl.ing.el.		Name of Drawing FOUNDATION EARTHING
Director Andreja Andrić, grad. civ. eng.		Date: 2008. | scale: 1:50 | Page No: 5